\\vhb.com\gbl\proj\Worcester\15619.00 Worcester Rd Route 31\cad\dsn\planmisc\Reduced Scope Presentation\15619_HDI(GEN) - Reduced Scope Presentation Render.dwg

N

HOR. SCALE IN FEET
20 0 20 40
4 0 4 8
VER. SCALE IN FEET

Illustrative Site Plan

WORCESTER RD / ROUTE 31

PRINCETON, MA

FOR: MA DOT
DATE: 2.10.2023
SOURCE: VHB

\\vhb.com\gbl\proj\Worcester\15619.00 Worcester Rd Route 31\cad\dsn\planmisc\Reduced Scope Presentation\15619_HDI(GEN) - Reduced Scope Presentation Render.dwg

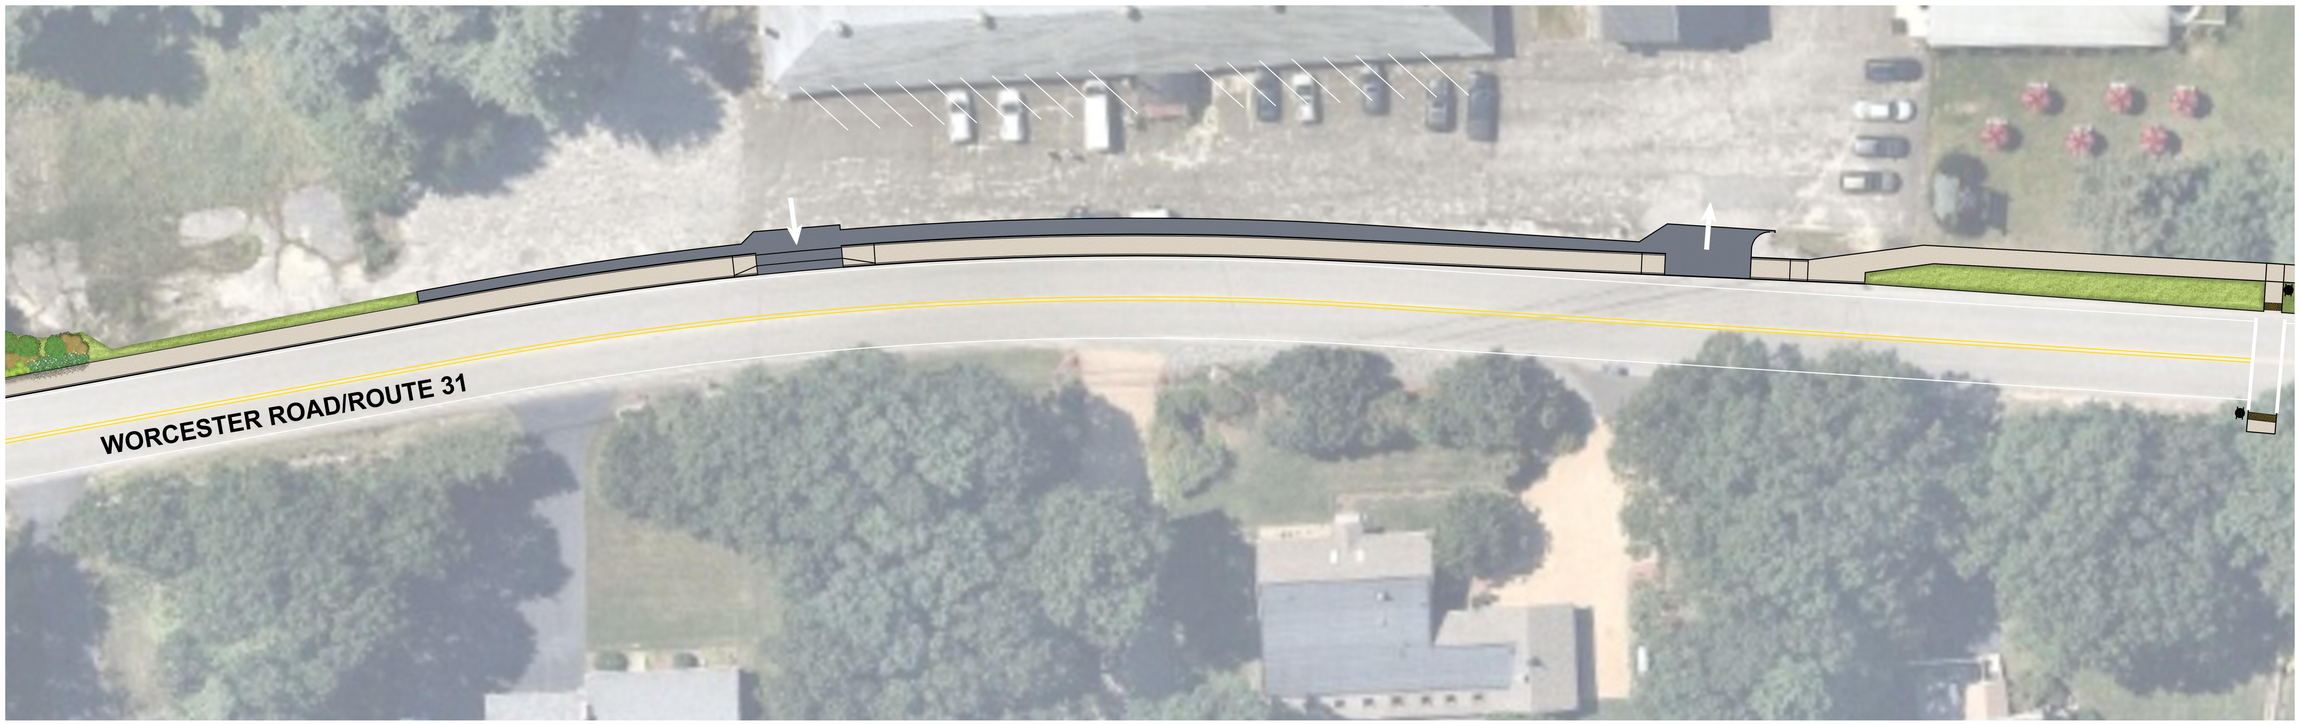

N

HOR. SCALE IN FEET
20 0 20 40
4 0 4 8
VER. SCALE IN FEET

Illustrative Site Plan

WORCESTER RD / ROUTE 31
PRINCETON, MA

FOR: MA DOT
DATE: 2.10.2023
SOURCE: VHB

\\vhb.com\gbl\proj\Worcester\15619.00 Worcester Rd Route 31\cad\dsn\planmisc\Reduced Scope Presentation\15619_HDI(GEN) - Reduced Scope Presentation Render.dwg

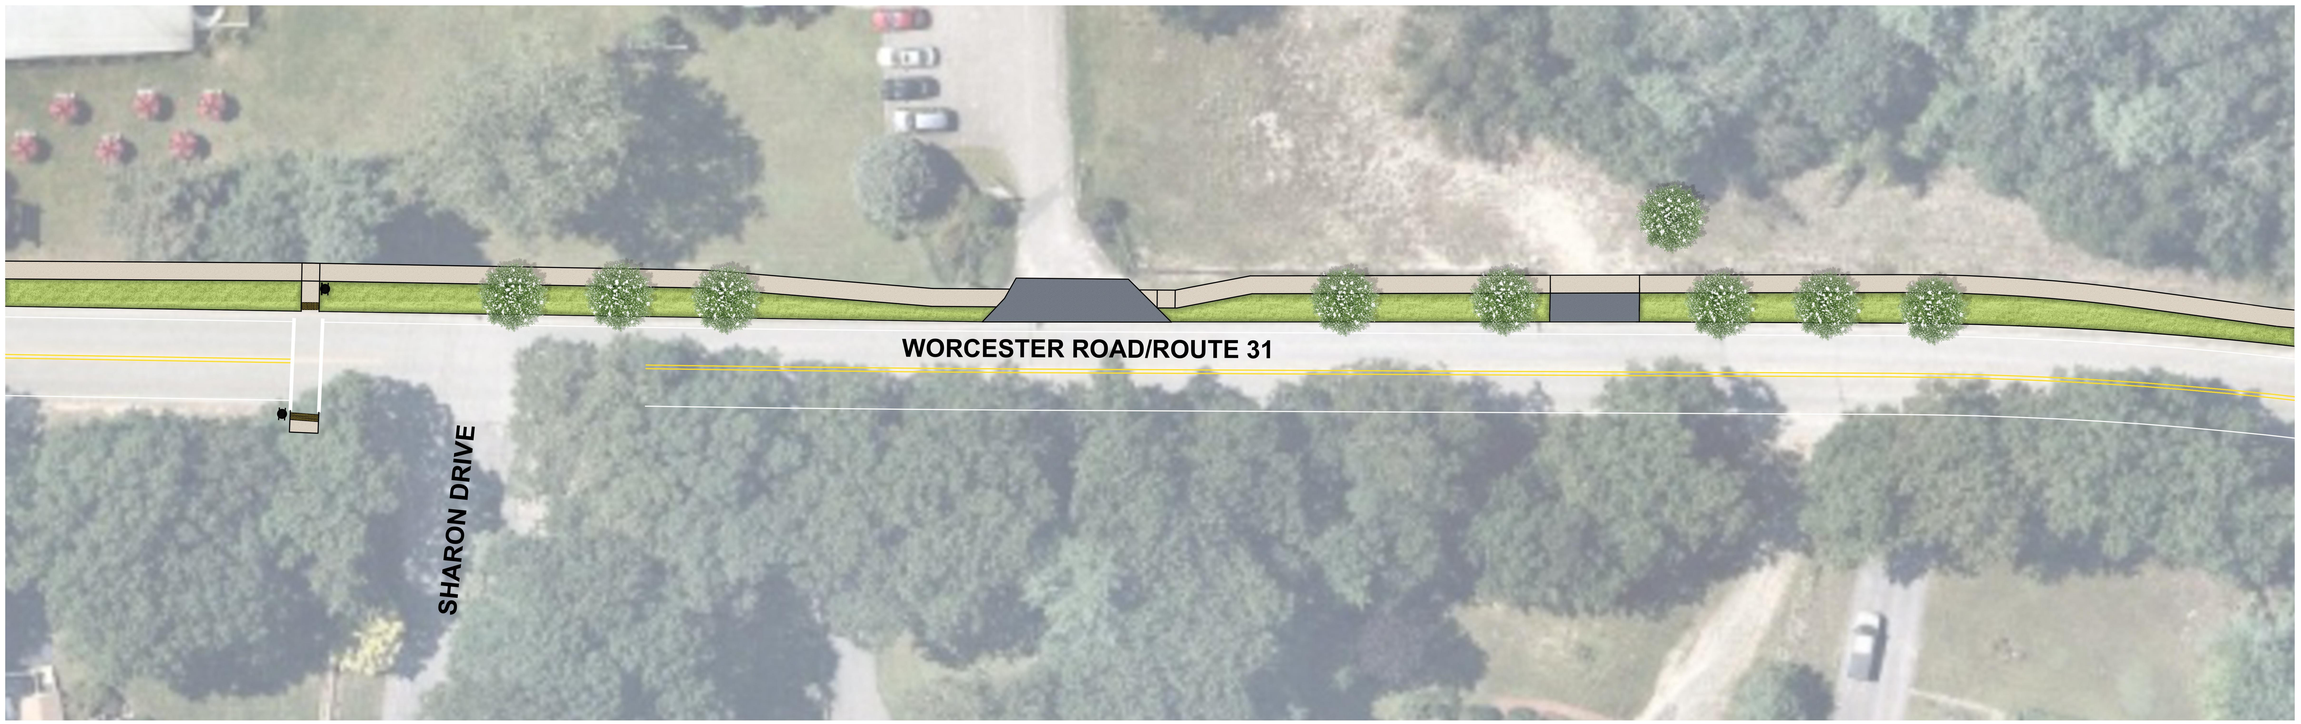

N

HOR. SCALE IN FEET
20 0 20 40
4 0 4 8
VER. SCALE IN FEET

Illustrative Site Plan

WORCESTER RD / ROUTE 31

PRINCETON, MA

FOR: MA DOT
DATE: 2.10.2023
SOURCE: VHB

\\vhb.com\gbl\proj\Worcester\15619.00 Worcester Rd Route 31\cad\tr\planmisc\Reduced Scope Presentation\15619_HD(GEN) - Reduced Scope Presentation Render.dwg

Illustrative Site Plan

WORCESTER RD / ROUTE 31
PRINCETON, MA

FOR: MA DOT
DATE: 2.10.2023
SOURCE: VHB